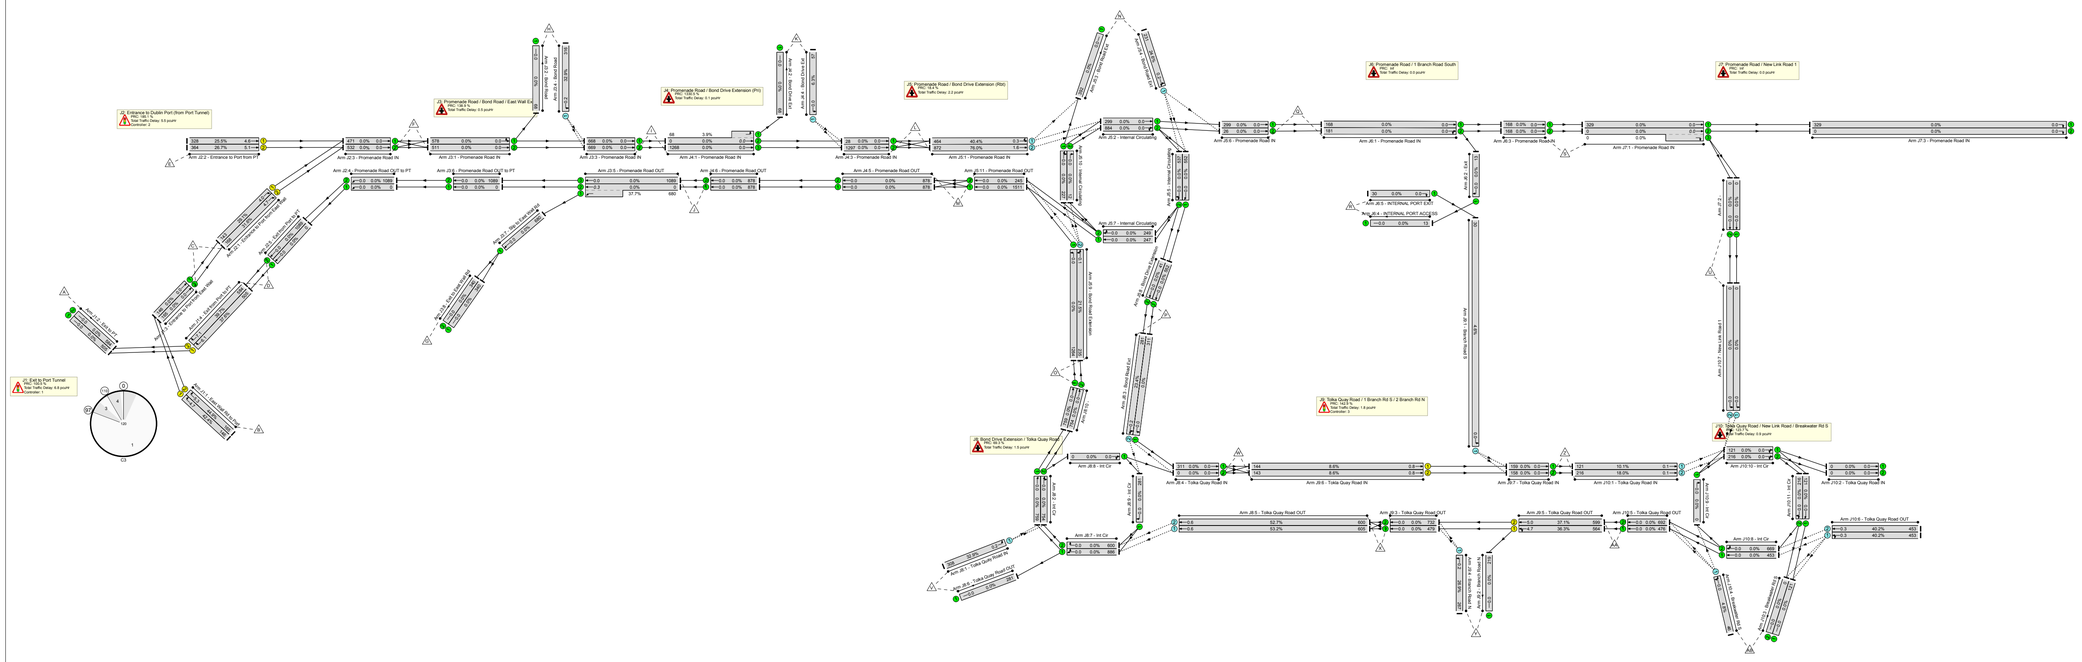

Project Name

Dublin Port MP2 Project

Company

RPS

Address

Elmwood House, Boucher Road, Belfast, BT12

Author	Date	Scale
SH	24 Oct 2018	NTS

Project Location

Project Title

Dublin Port MP2 Project

Drawing Title

Internal Model – Proposed
2026 PM

FileName

Internal Model - Proposed_PM_2026.lsg3x