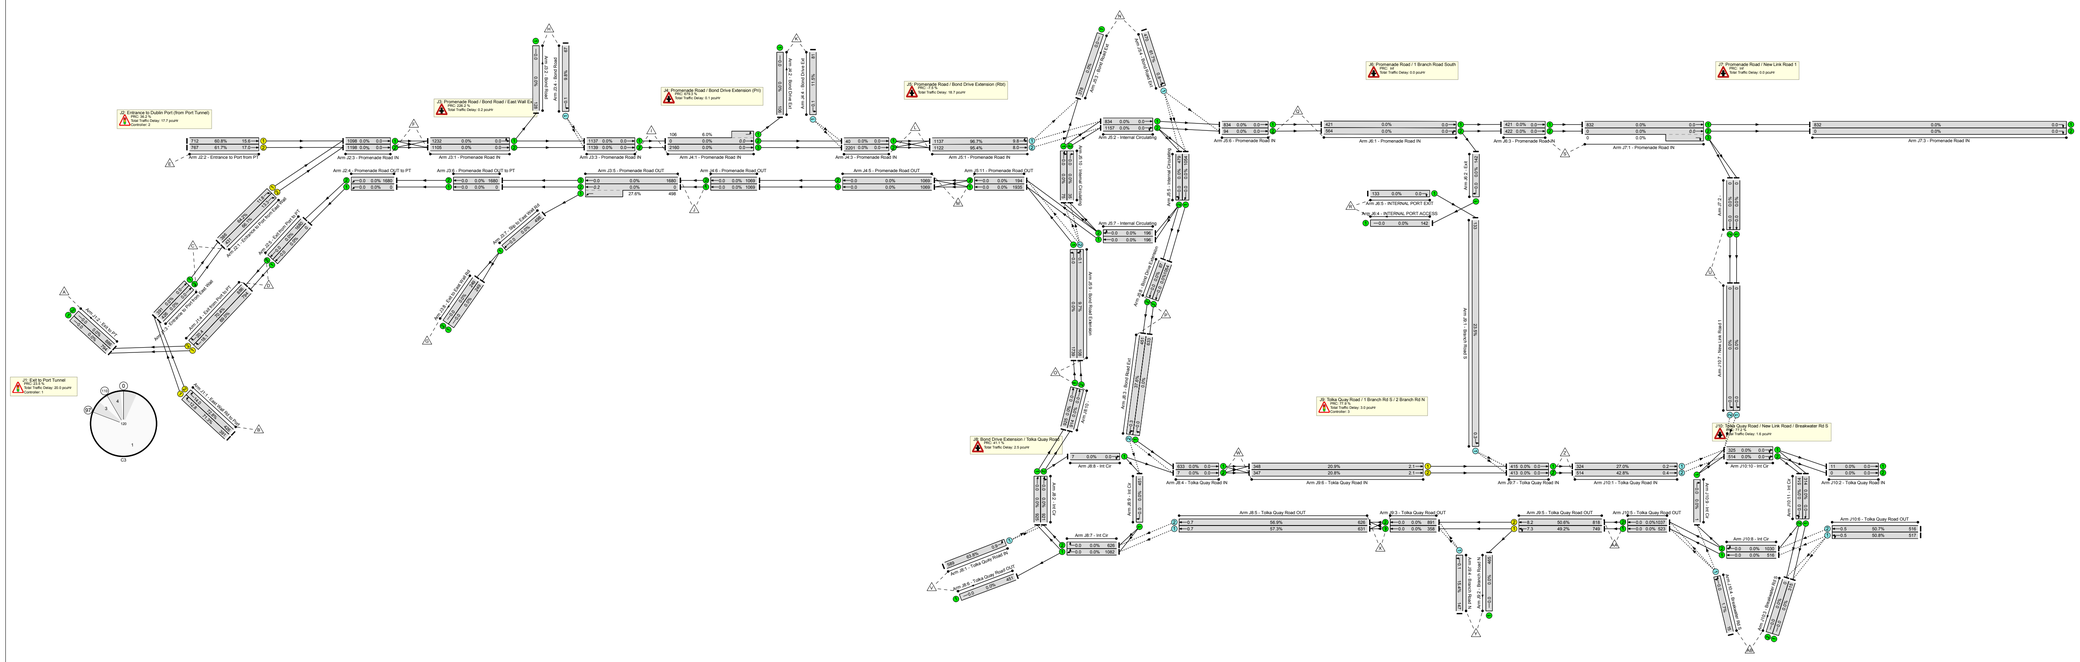

Project Name	Dublin Port MP2 Project
Company	RPS
Address	Elmwood House, Boucher Road, Belfast, BT12
Author: SH	Date: 24 Oct 2018
Scale: NTS	
Project Location	
Project Title	Dublin Port MP2 Project
Drawing Title	Internal Model – Proposed 2031 AM1
FileName	Internal Model - Proposed_AM1_2031.lsg3x