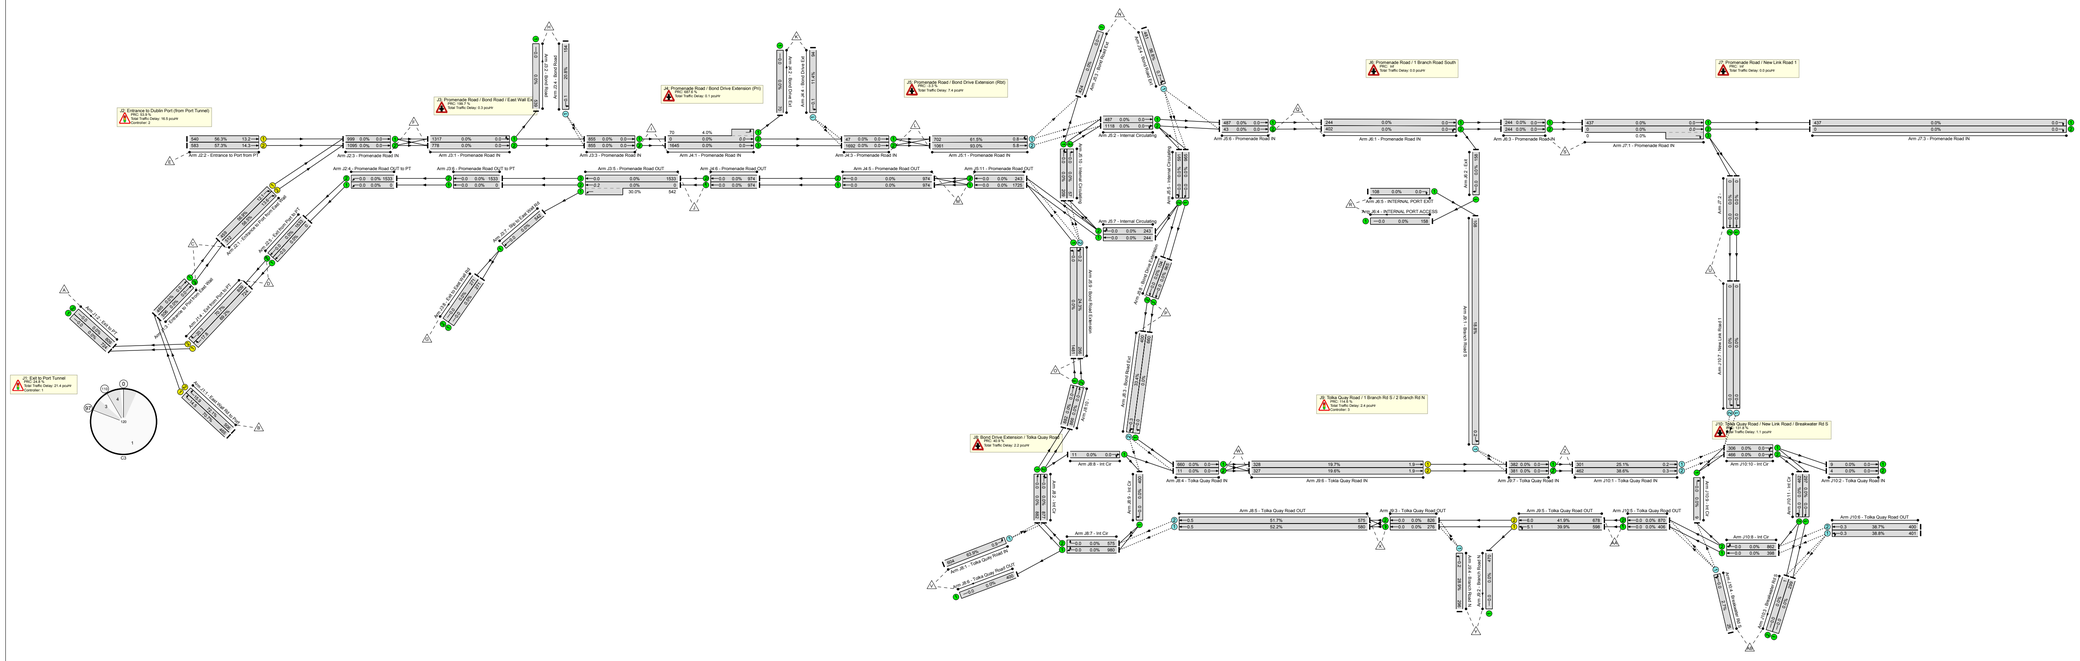

Project Name	Dublin Port MP2 Project
Company	RPS
Address	Elmwood House, Boucher Road, Belfast, BT12
Author	SH
Date	24 Oct 2018
Scale	NTS
Project Location	
Project Title	Dublin Port MP2 Project
Drawing Title	Internal Model – Proposed 2040 AM2
FileName	Internal Model - Proposed_AM2_2040.lsg3x